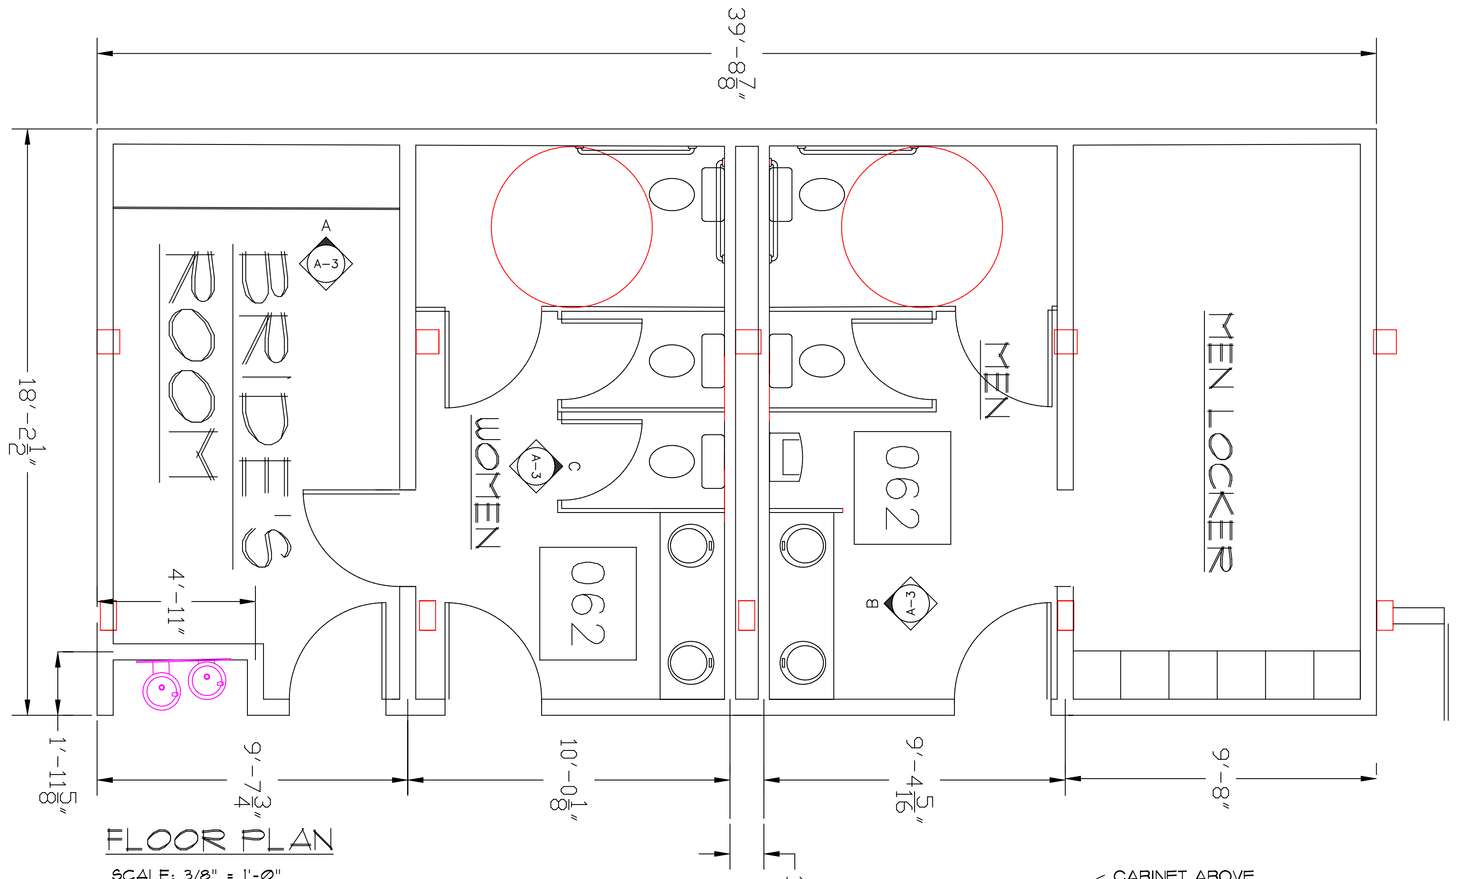

FLOOR PLAN

SCALE: 3/8" = 1'-0"

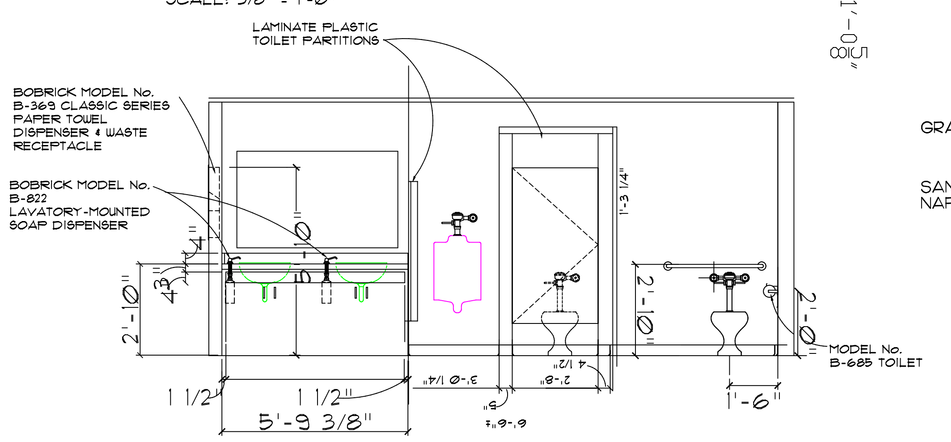

B A-3 ELEVATION

SCALE: 3/8" = 1'-0"

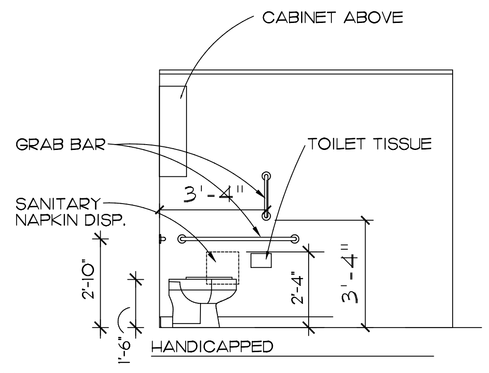

TYPICAL TOILETS

SCALE: 3/8" = 1'-0"

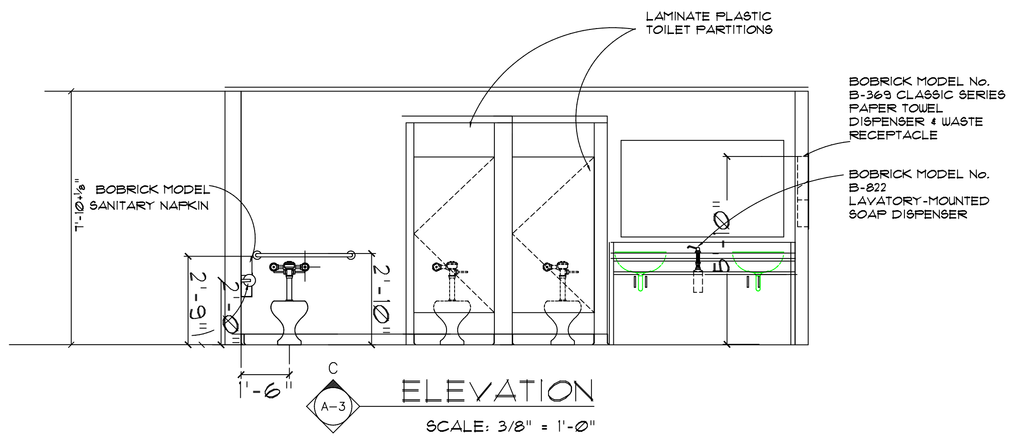

C A-3 ELEVATION

SCALE: 3/8" = 1'-0"

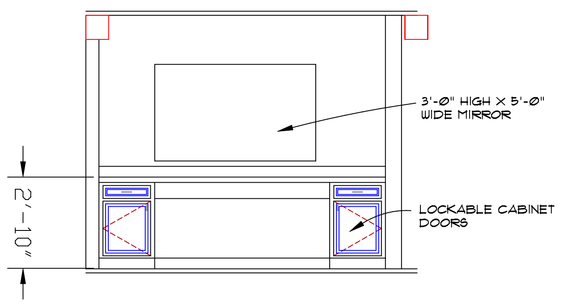

A A-3 ELEVATION

SCALE: 3/8" = 1'-0"

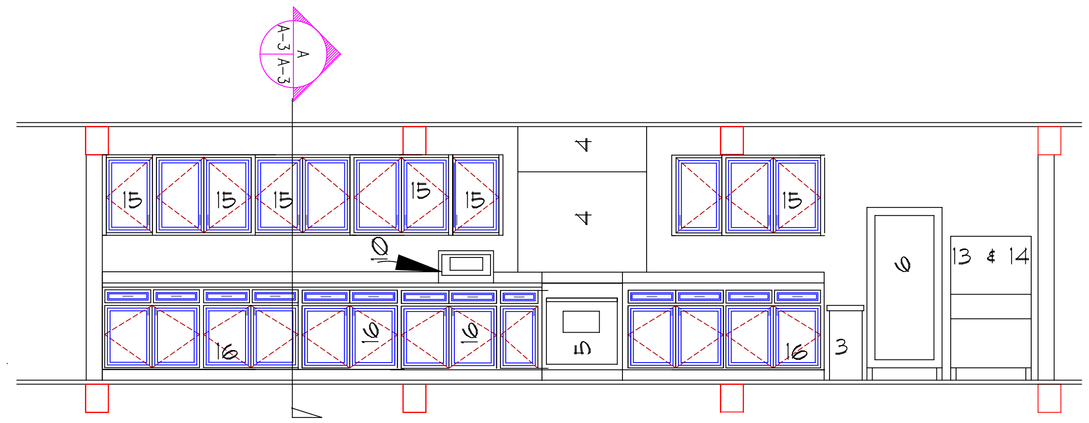

CABINET ELEV. B

SCALE : 3/8" =1'-0"

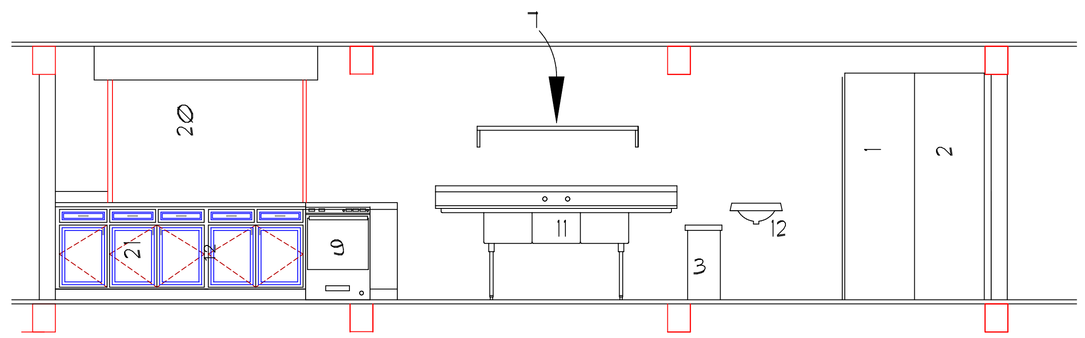

CABINET ELEV. A

SCALE : 3/8" =1'-0"

KITCHEN EQUIPMENT LIST

1	REFRIGERTOR - BEVERAGE AIR E-SERIES ER24-1AS
2	FREEZER - BEVERAGE AIR E-SERIES ER24-1AHS
3	TRASH RECEPTACLE
4	4'-0" LONG VENT HOOD WITH FIRE SUPRESSION SYSTEM WITH STAINLESS STEELBACK FROM COUNTER TO HOOD
5	GAS COOK TOP WITH CONVECTION OVEN GE JGB6005ET2SS
6	FOOD WARMER CATER- HOFFMANN HOT LOGIX HL-9-14
7	60" X 12" WALL STAINLESS STEEL SHELF
8	TURBO AIR TSW-3072 E72" X 30" STAINLESS STEEL TABLE
9	DISHWASHER, CMA DISH MACHINE 180UC
10	MICROWAVE - SHARP 1000W. /R21-JC
11	3 COMPARTMENT SINK REGENCY 600S31824218
12	COUNTER MOUNTED HAND SINK
13	ICE MAKER STORAGE BIN MANITOWOC S400
14	ICE MAKER MANITOWOC
15	WALL CABINET
16	BASE CABINET

WAIT STATION EQUIPMENT LIST

17	COFFEE BREWER
18	TEA BREWER
19	SODA FOUNTAIN
20	ROLL UP FIRE SHUTTER
21	CABINET AND PASS THROUGH COUNTER
22	BUFFET LINE
23	WAIT STATION CABINET

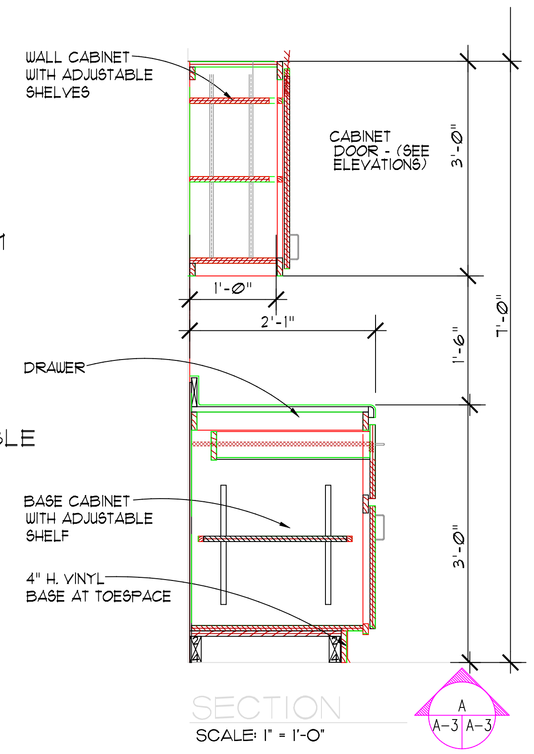

SECTION

SCALE: 1" = 1'-0"

A A-3 A-3

STATE OF SOUTH CAROLINA
CAMPBELL MEEK AND ASSOCIATES ARCHITECTS, INC.
SPARTANBURG
B-74073
REGISTERED ARCHITECT

STATE OF SOUTH CAROLINA
MARTIN B. MEEK
Spartanburg, S.C.
3186
REGISTERED ARCHITECT

CAMPBELL MEEK & ASSOCIATES ARCHITECTS, INC.
ARCHITECTURE PLANNING INTERIORS ○ ENOREE, SOUTH CAROLINA MMEEK@MEEKARCH.COM (864)-909-3373

TOWN OF PACOLET- CLOTH ROOM AND WAREHOUSE | KITCHEN AND RESTROOM ELEVATIONS & ENLARGED PLANS

PACOLET, S.C.

COMM.	DRAWN	CHECKED	
1217	M. MEEK	M. MEEK	HWY 25

DATE 3 NOVEMBER 2013

A-3